Ludwig Klimp

NOTE:

THIS DRAWING SUPERCEDES DRAWING MA-1 DATED MARCH 4, 1960.

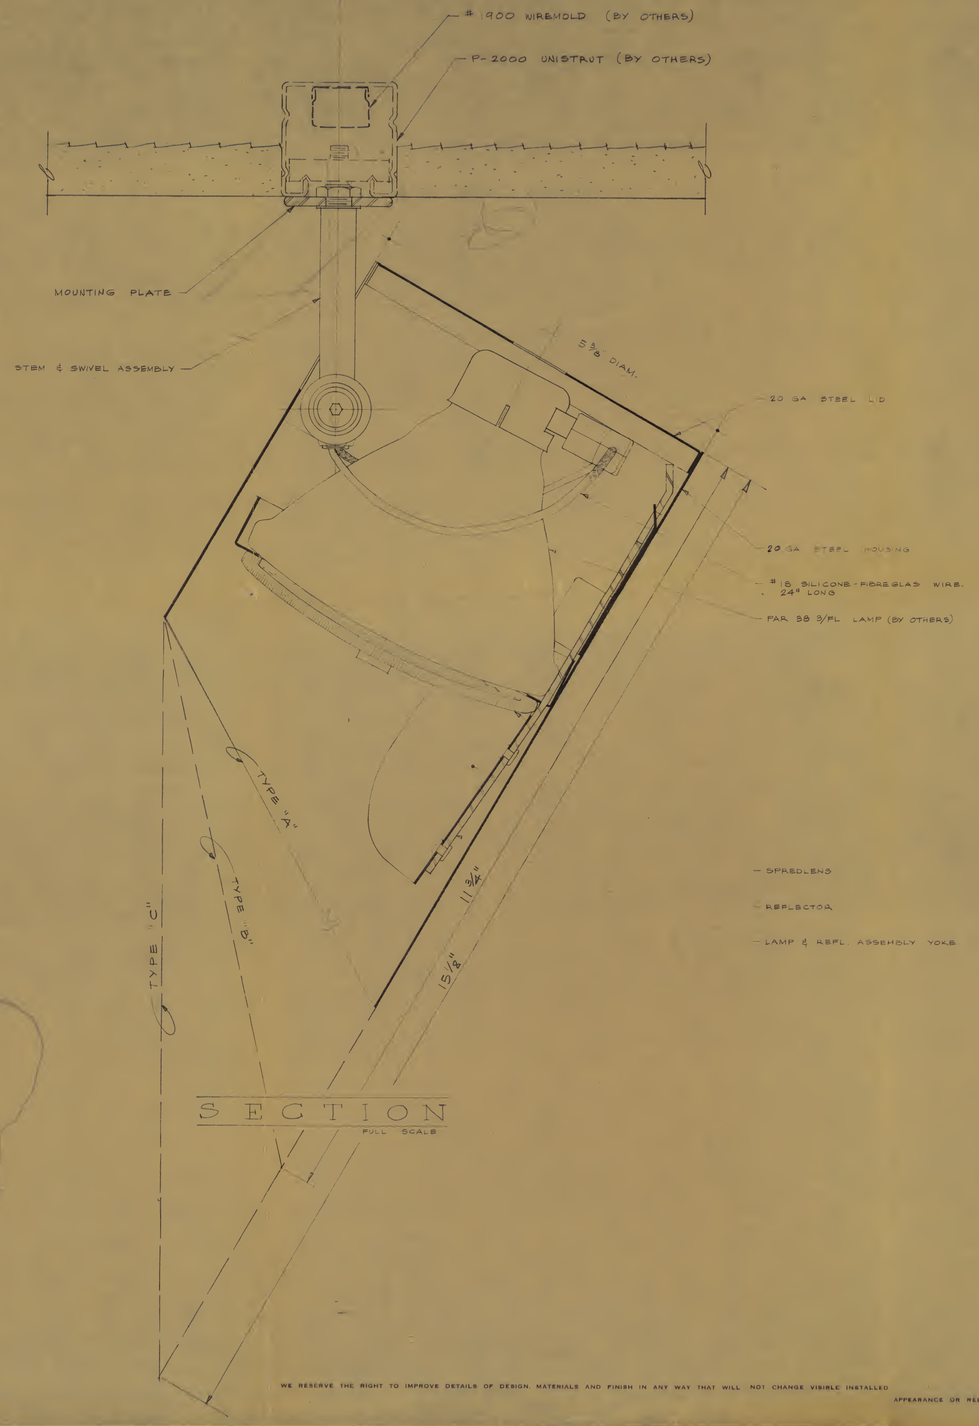

SECTION

FULL SCALE

TYPE "A" = 165

TYPE "B" = 17

TYPE "C" = 39

FINISHES & COLORS

HOUSING : MATTE WHITE

STEM : MATTE WHITE

H.V. - A.V. - pleenum to AHU

EDISON PRICE, INC.
LIGHTING
~~409 EAST 60TH STREET NEW YORK 22, N.Y. TE 8-5212~~

PARSCOOP 38

NORTH CAROLINA MUSEUM OF ART
RALEIGH, N. C.

ARCHITECT HASKINS & RICE
CONSULTANT
ELEC. ENGR.
GEN. CONTR
ELEC. CONTR.

DATE	TYPE
OCTOBER 18, 1960	A, B & C
QUANTITY	DRAWING NO.
SEE SCHEDULE	NC-1

C. R. CO. NO. 398 24296

WE RESERVE THE RIGHT TO IMPROVE DETAILS OF DESIGN, MATERIALS AND FINISH IN ANY WAY THAT WILL NOT CHANGE VISIBLE INSTALLED APPEARANCE OR REDUCE PERFORMANCE AND UTILITY. * PATENT PENDING

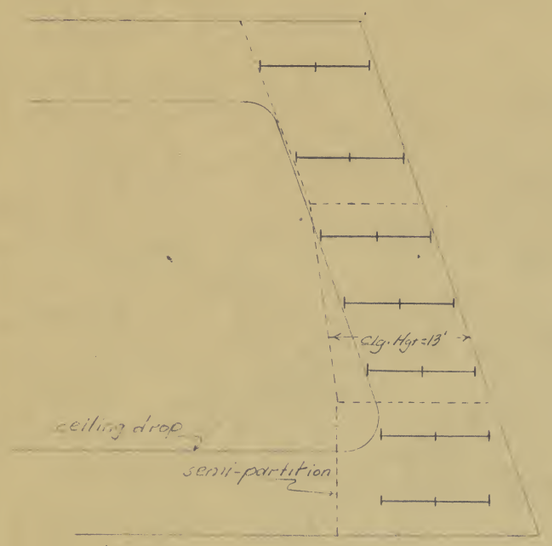

ADMISSIONS OFFICE
FIRST FLOOR

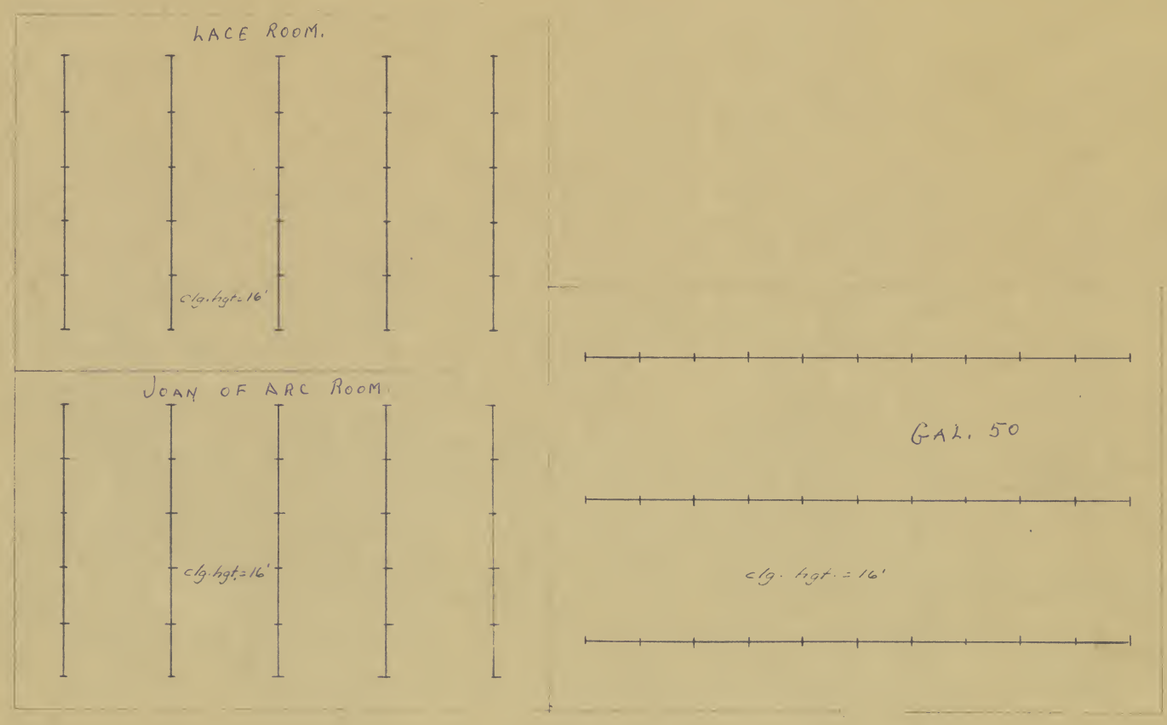

CLASSROOMS
FIRST FLOOR

LEGEND

⟝ Fluorescent luminaire, using 4-40 watt lamps, with prismatic acrylic shielding assembly. Use cool white lamps in office & deluxe cool white lamps in classrooms.

LIGHTING SERVICE BUREAU
POTOMAC ELECTRIC POWER CO.

PROJECT Lighting Layout for THE CORCORAN GALLERY OF ART 17TH ST. & NEW YORK AVE.	DATE 9-25-63
	SCALE 1/8"=1'0"
	DRAWN BY B.K.C.
	CHKD. BY
CONTRACTOR MUST VERIFY ALL DIMENSIONS AT THE JOB	APPD. BY B.K.C.

STOCK #4222-7

Eugene Dietzgen Co., Inc., Washington, D. C.